SECTION A–A

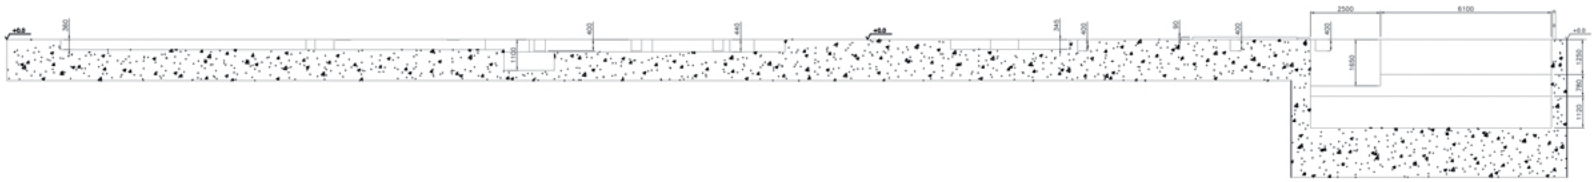

SECTION E–E

SECTION D–D

SECTION C–C

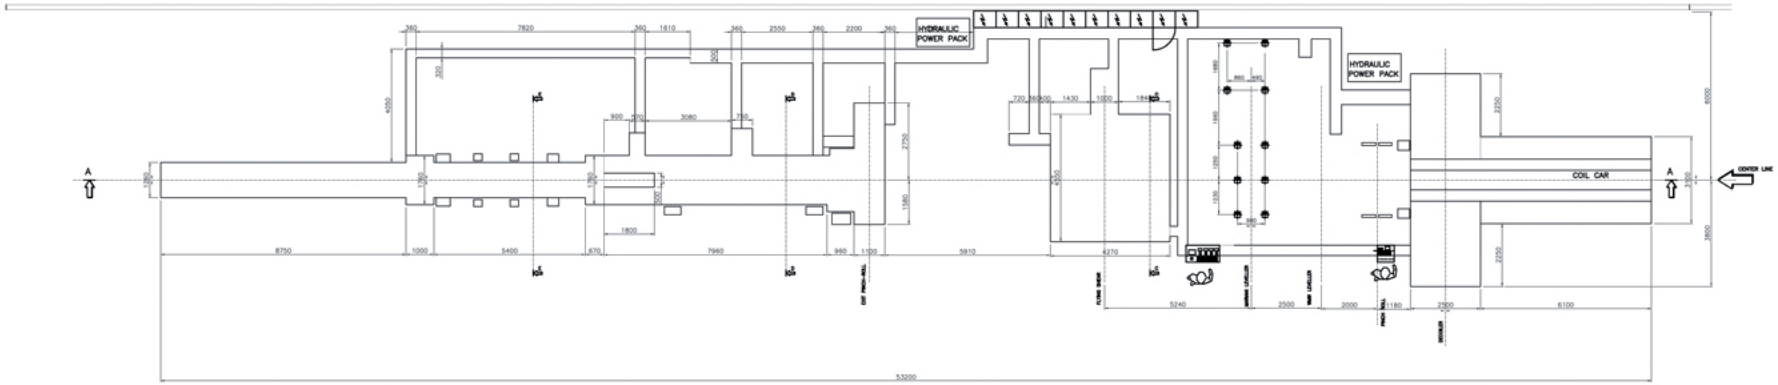

TIE RODS LIST

MACHINE	N.	HOLE DIAM.	ROD DIAM.	LENGTH (mm)
Decoiler				
Front support				
Pinch–roll				
Flying shear				
Motor				
Belt conveyor				
Stacker				
Stacker–Lift.tables				
Chain conveyor				

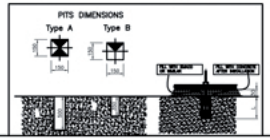

PRELIMINARY

REV.	DESCRIPTION.	DRAWN.	DATE
03			
02			
01			

ISO VIEW

TOLERANCES (MILLIMETERS)
< 100 ± 0,50
>= 100 <= 300 ± 0,80
>= 300 <= 1000 ± 1,40
>= 1000 ± 2,80
BREAK SHARP EDGES
FINISHED WT. Kg. ---

DRAWN GV
DATE 12–03–18
SCALE 1:50
DRW NAME LAYOUT CTL LINE 2000X12 FOUNDATION PLAN AND PROFILE
DRW.N° 1236–000–G–001
SHEET 1/1
REV. E